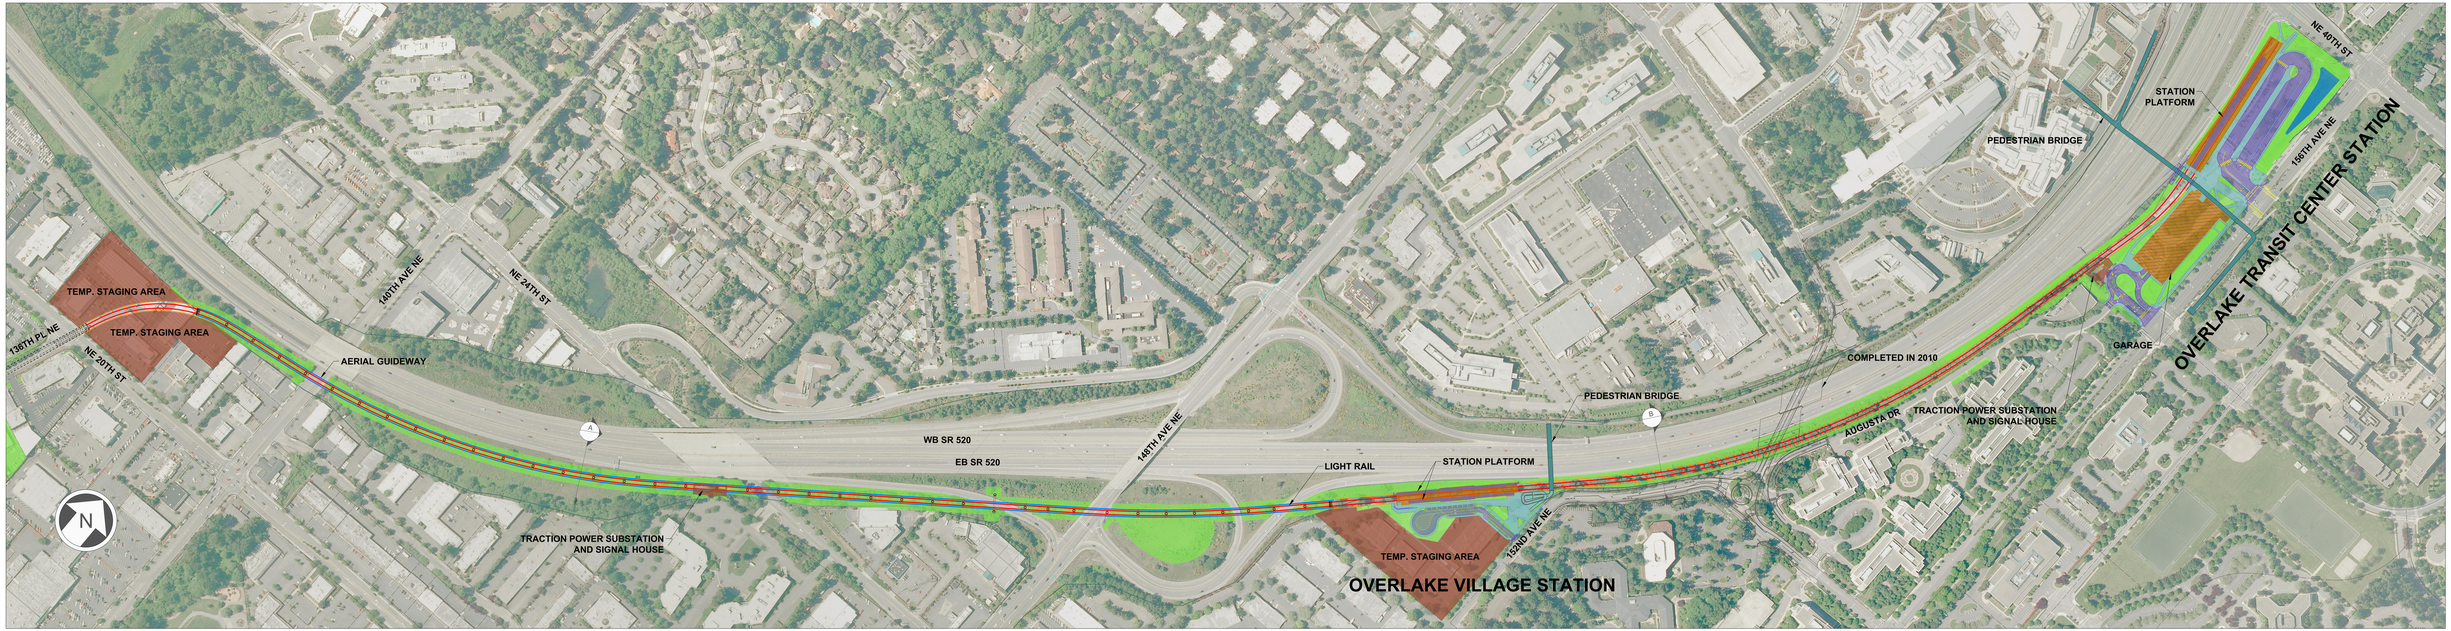
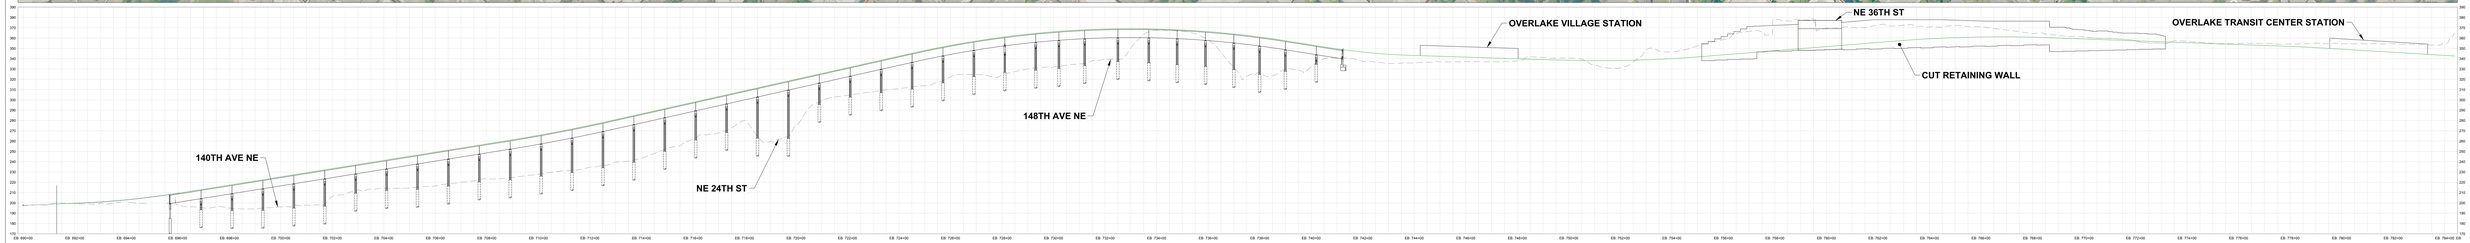



EAST LINK
SR 520 TO OVERLAKE TRANSIT CENTER
PRELIMINARY ENGINEERING

FINAL DESIGN PARTNERS.

Sound Transmit